

ROF
alante
SECTOR-108, GURUGRAM

WORLD OF INSPIRE LIVING





WORLD OF WELLNESS

0
km
Delhi












ROF
alante
—AMENITIES—

 YOGA AREA	 MEDITATION AREA			 0 KM DELHI	 BADMINTON COURT
 CRICKET PRACTICE PITCH	 BASKETBALL COURT	 SKATING RINK	 KIDS PLAY AREA	 JOGGING TRACKS	 SITTING AREAS FOR ELDERLY
 DROP OFF AREA	 INCLUSIVE DESIGN	 PROPER WASTE MANAGEMENT	 GREEN AREA	 GAZEBOS IN CENTRAL PARK	 2 LIFTS PER TOWER
 SHOP FOR DAILY NEEDS	 FIRE EXTINGUISHER	 FIRST-AID	 CCTV SURVEILLANCE	 COMMUNITY HALL	 SECURED GATED COMMUNITY
 CENTRAL PARK	 ATM	 WELL VENTILATED APARTMENTS	 ABUNDANT NATURAL LIGHTS	 FLOWER BEDS	 AMPLE LIGHTING FOR ELDERLY
 SUNRISE POINT	 OPEN GYM	 SKIPPING AREA	 HIGH SPEED ELEVATOR	 CRECHE	 SWING FOR KIDS
 KITE FLYING CORNER	 OPEN AREA SITTING	 HIGH QUALITY FINISHES & FITTING	 HIGH QUALITY DOORS & WINDOWS	 DESIGNER TILES IN APARTMENTS	 EARTHQUAKE RESISTANCE RCC FRAMED STRUCTURE

LOCATION MAP

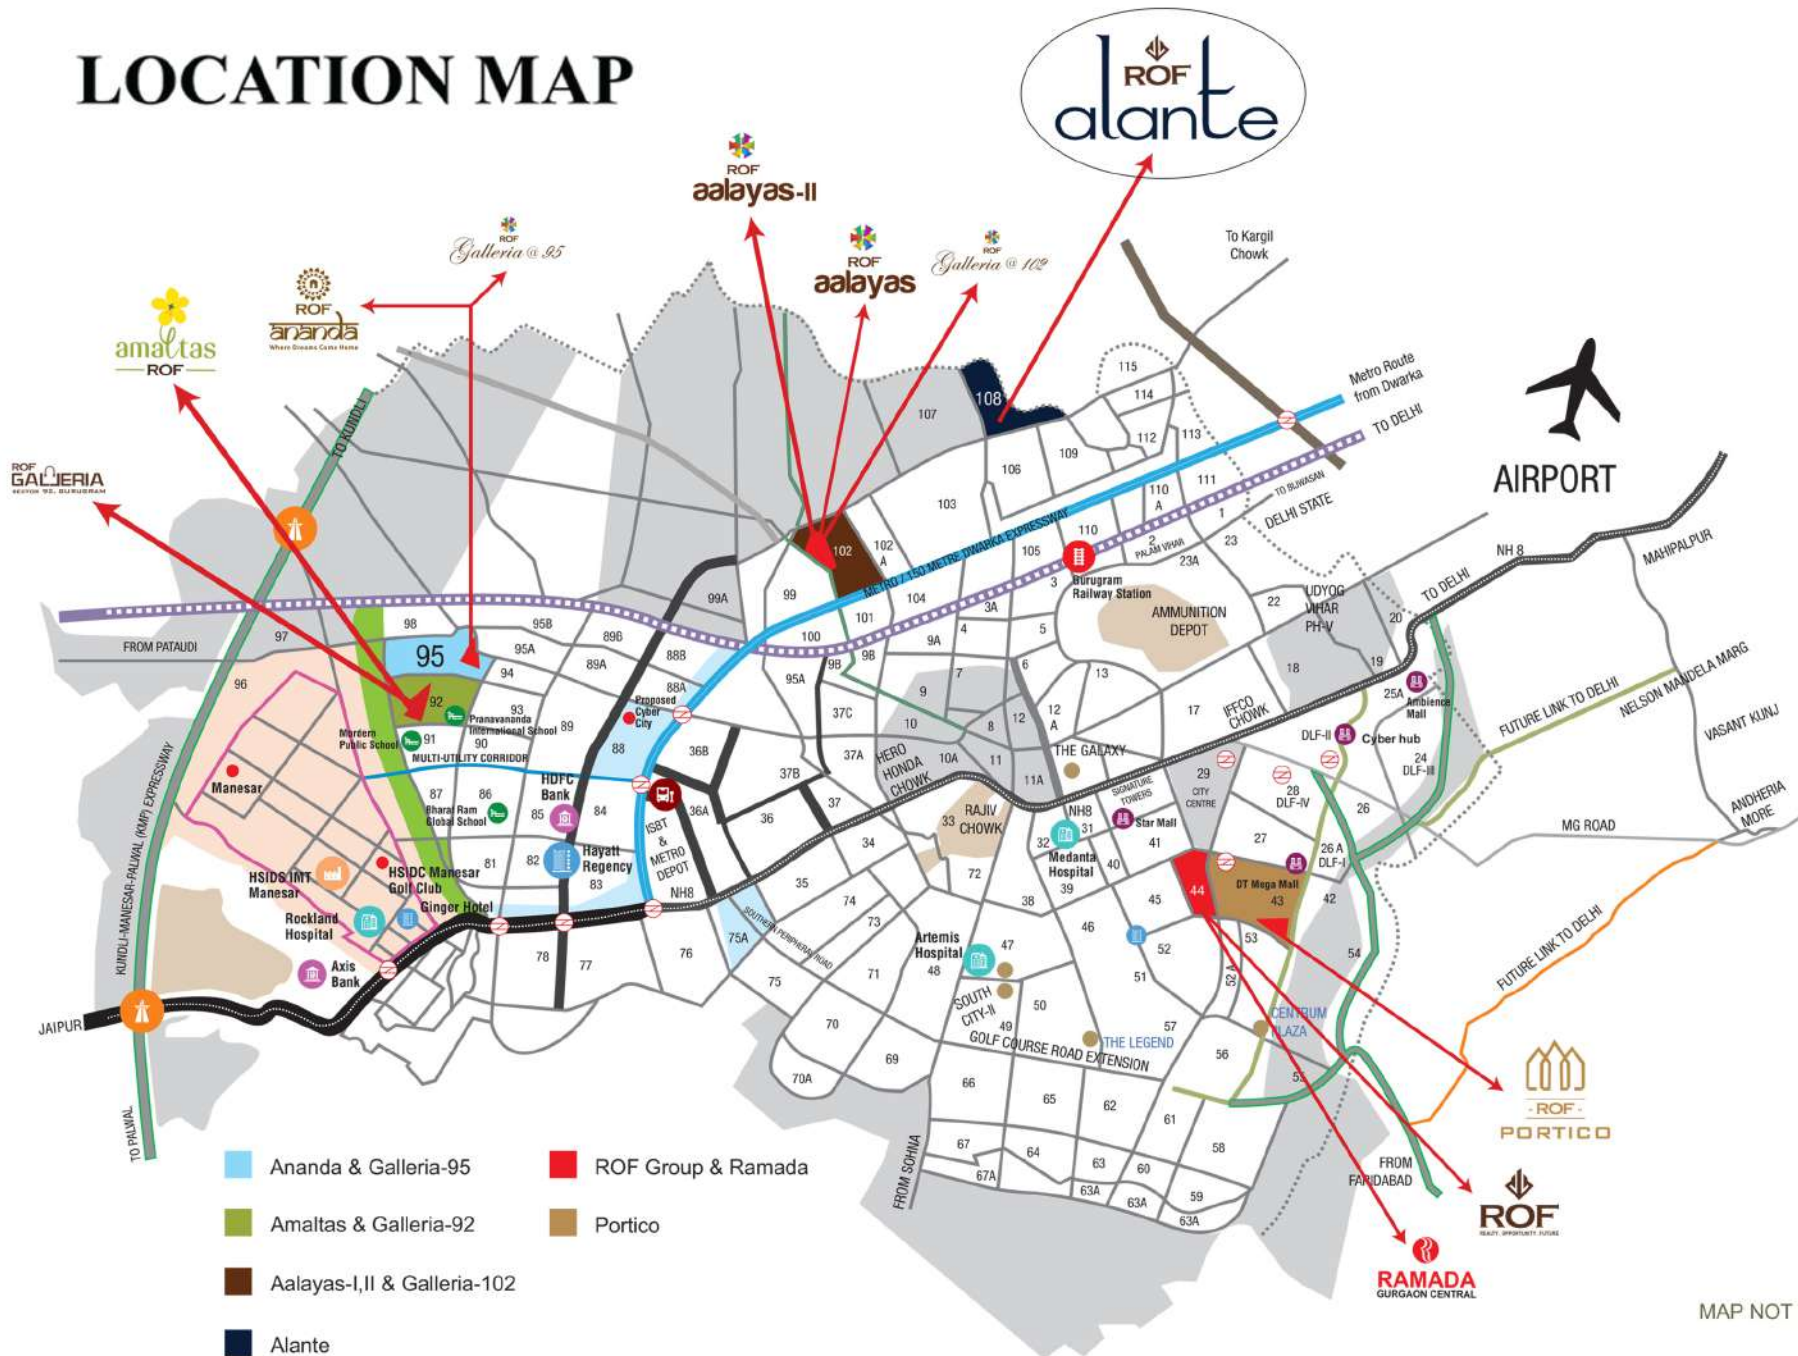

MAP NOT TO SCALE




SITE PLAN

DELHI

DELHI BORDER



ROF
alante
Sector - 107, Gurgaon

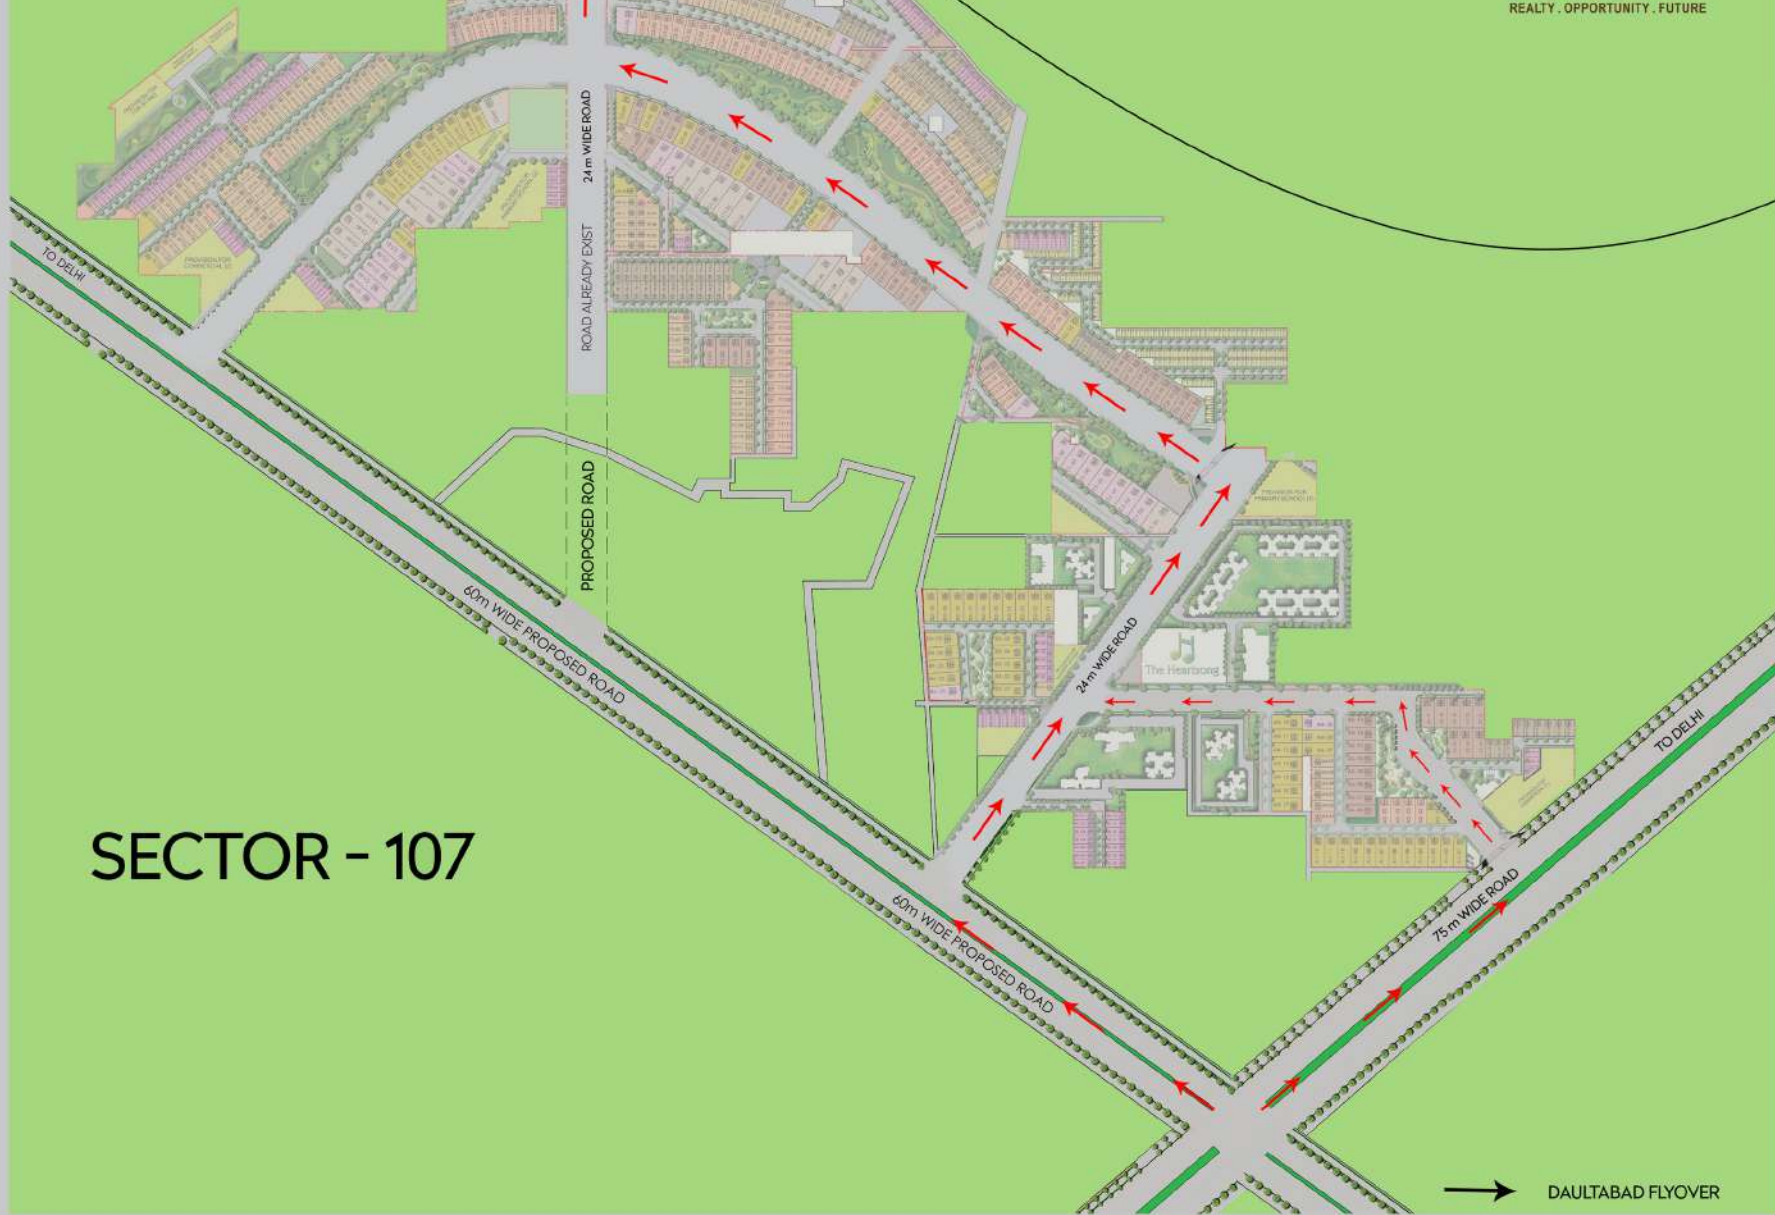

SECTOR - 107

→ DAULTABAD FLYOVER

1BHK UNIT - TYPE-1



CARPET AREA = 332 SQ.FT.
BALCONY AREA = 79.4 SQ.FT.

1BHK UNIT - TYPE-1A



CARPET AREA = 330 SQ.FT.
BALCONY AREA = 79.4 SQ.FT.

1BHK UNIT - TYPE-2



CARPET AREA = 333.1 SQ.FT.
BALCONY AREA = 102.1 SQ.FT.

2BHK+ST - TYPE-A



CARPET AREA = 645.7 SQ.FT.
BALCONY AREA = 121.5 SQ.FT.

2 BHK+ST - TYPE-B



CARPET AREA = 645.5 SQ.FT.
BALCONY AREA = 104.8 SQ.FT.

2BHK+ST - TYPE-C



CARPET AREA = 645.5 SQ.FT.
BALCONY AREA = 91.1 SQ.FT.



ROF

REALTY . OPPORTUNITY . FUTURE